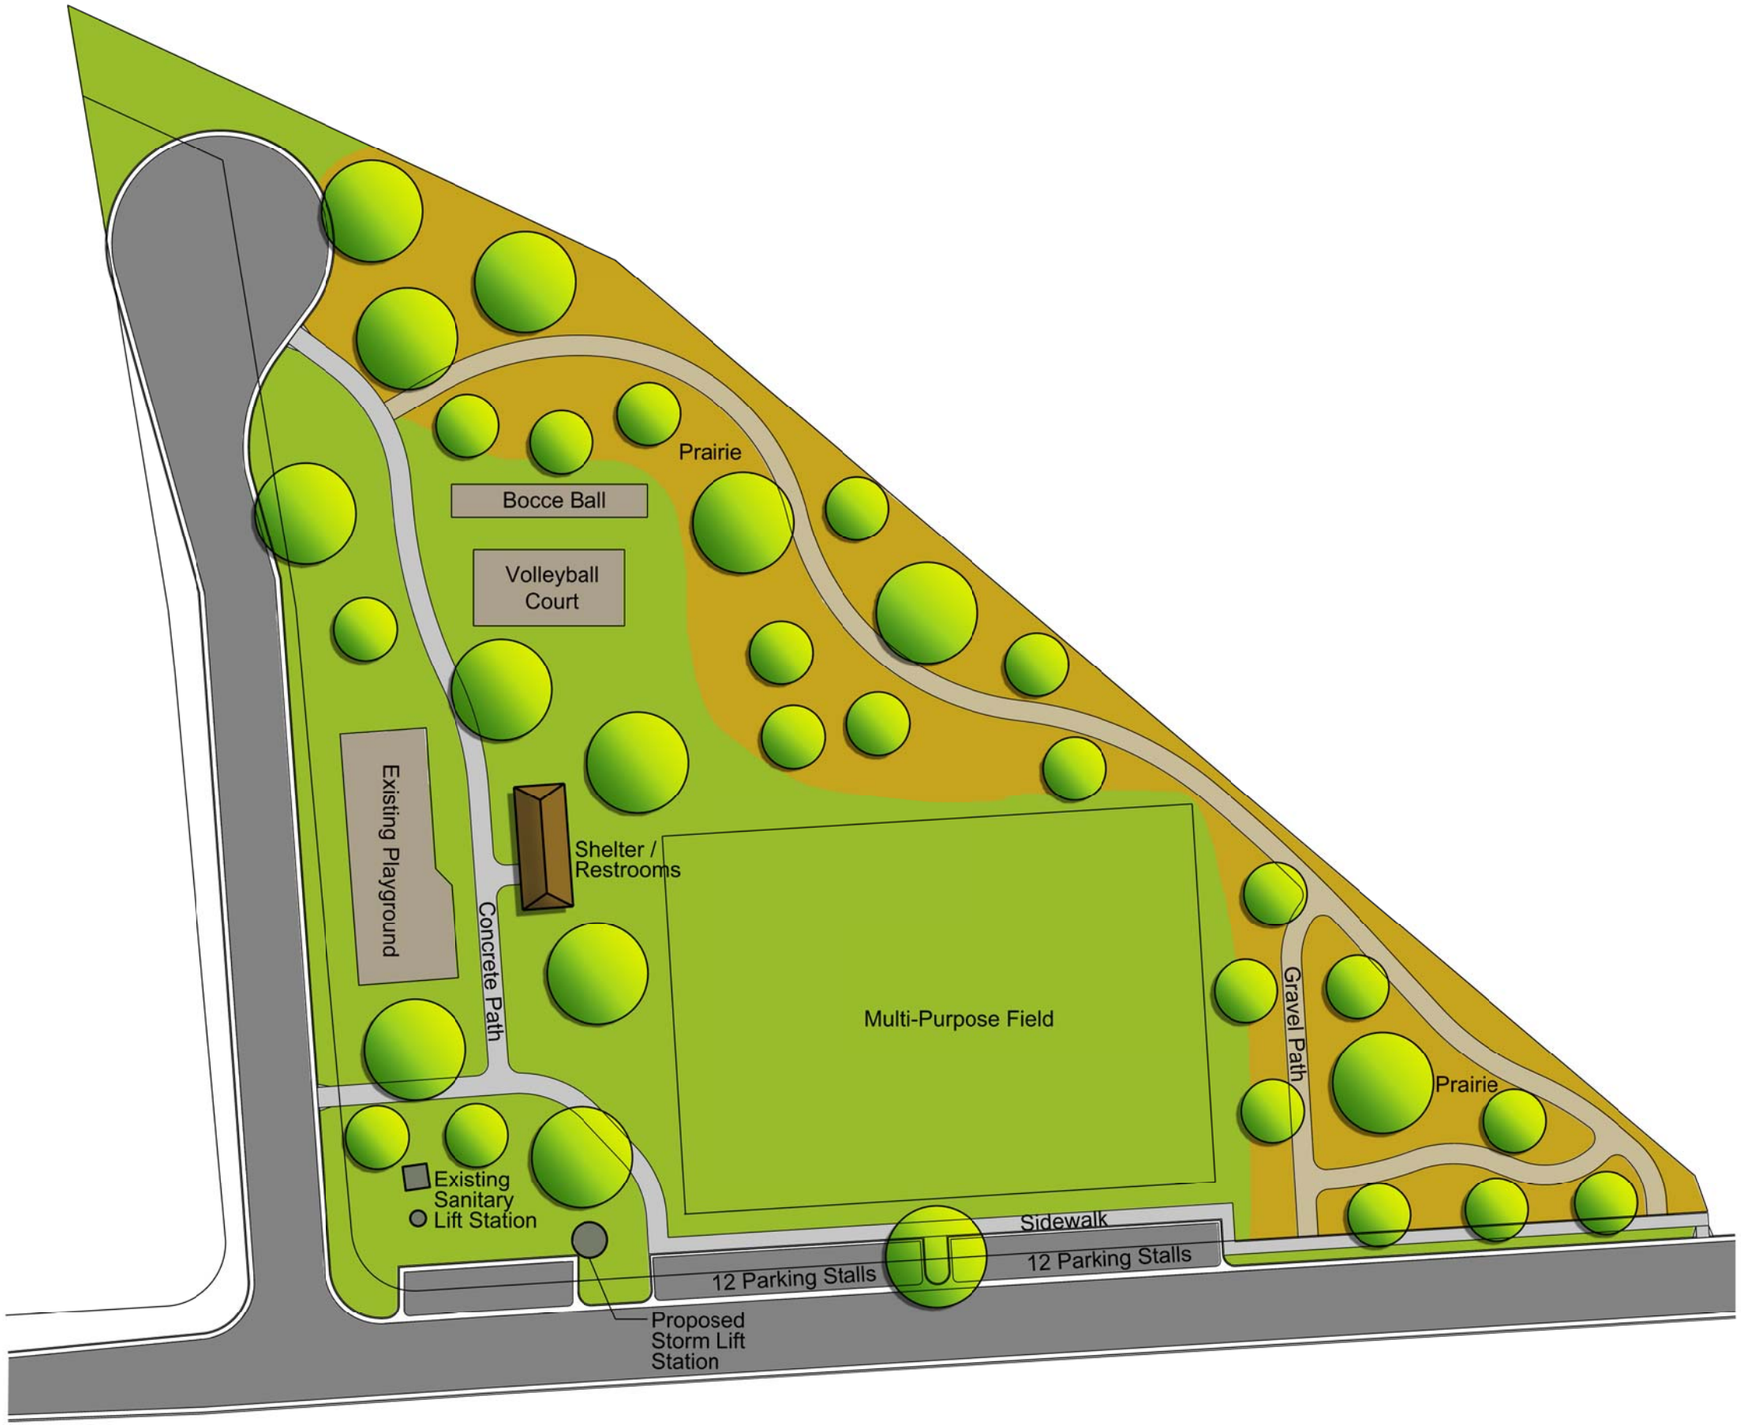

MONONA

PROJECT TITLE

Oneida Park Master Plan

PROFESSIONAL SEAL

REVISIONS

ITEM	DATE

FILE NAME:

DRAWN: JG

CHECKED: RV

APPROVED: RV

DATE: 12/02/10

NORTH

0 30 60

1" = 60'-0" ON 11 x 17 SHEET

SHEET TITLE

Concept 1

SHEET NUMBER

C1.0